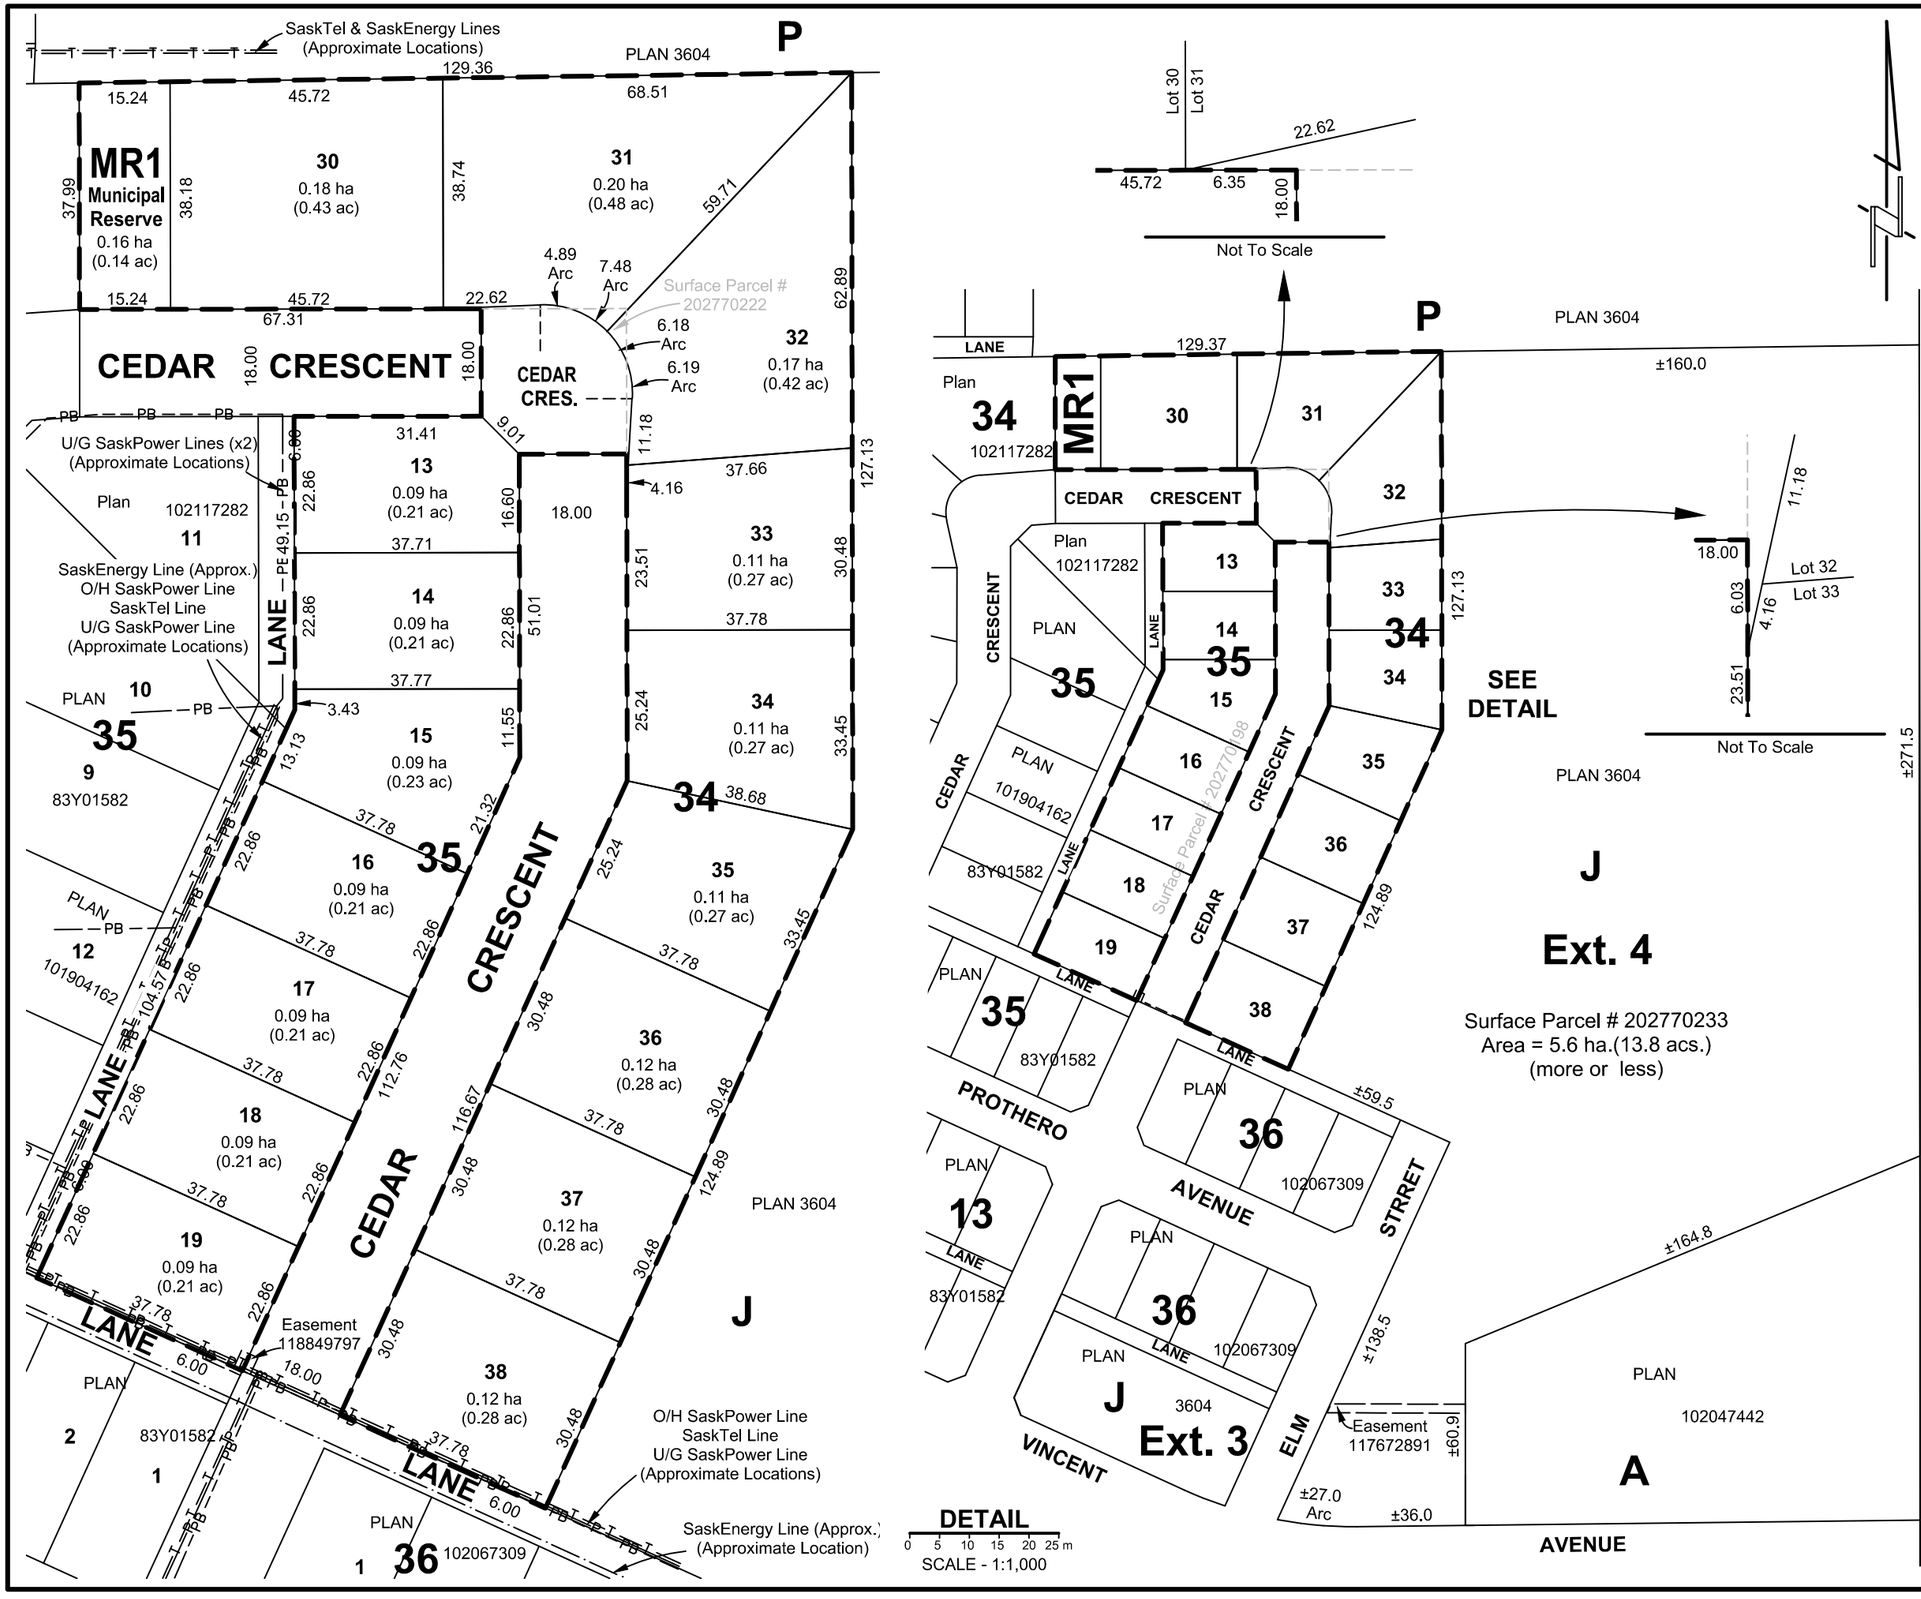

PLAN OF PROPOSED SUBDIVISION
of Part of
Block A, Plan 102117282,
Block J, Plan 3604 and
Parcel SX1, Plan 102117282
Town of Churchbridge
Saskatchewan
Scott Assié, MCIP, RPP
2020 - 2021
Scale 1:2000

OWNER(S):

Town of Churchbridge

Measurements are in metres and decimals thereof.
Measurements are approximate and may vary by ±0.5m.
Area to be approved is outlined in bold dashed line and contains 1.89 ha (4.66 acs).

REV.	REVISION	DATE	INITIALS
3	Updated as per field survey	July 27, 2021	CC - BT
2	Added Municipal Reserve	Feb. 16, 2021	SD - EW
1	Updated Lot Lines	Jan. 29, 2021	SD - EW
0	Issued	Sept. 18, 2020	AV - HM

Job No.: 221188 File:221188PR-R3_PO

Preliminary Survey: N/A

Dated at Regina in the Province of Saskatchewan this 27th day of July, 2021

Registered Professional Planner

REGISTERED PROFESSIONAL PLANNER SCOTT ASSIÉ 385 SASKATCHEWAN

COMMUNITY PLANNING

APPROVED
AS TO DEVIATION FROM NOTICE OF DECISION
NO. T0799-20R
AS SHOWN ON THIS PRINT

DIRECTOR OF COMMUNITY PLANNING